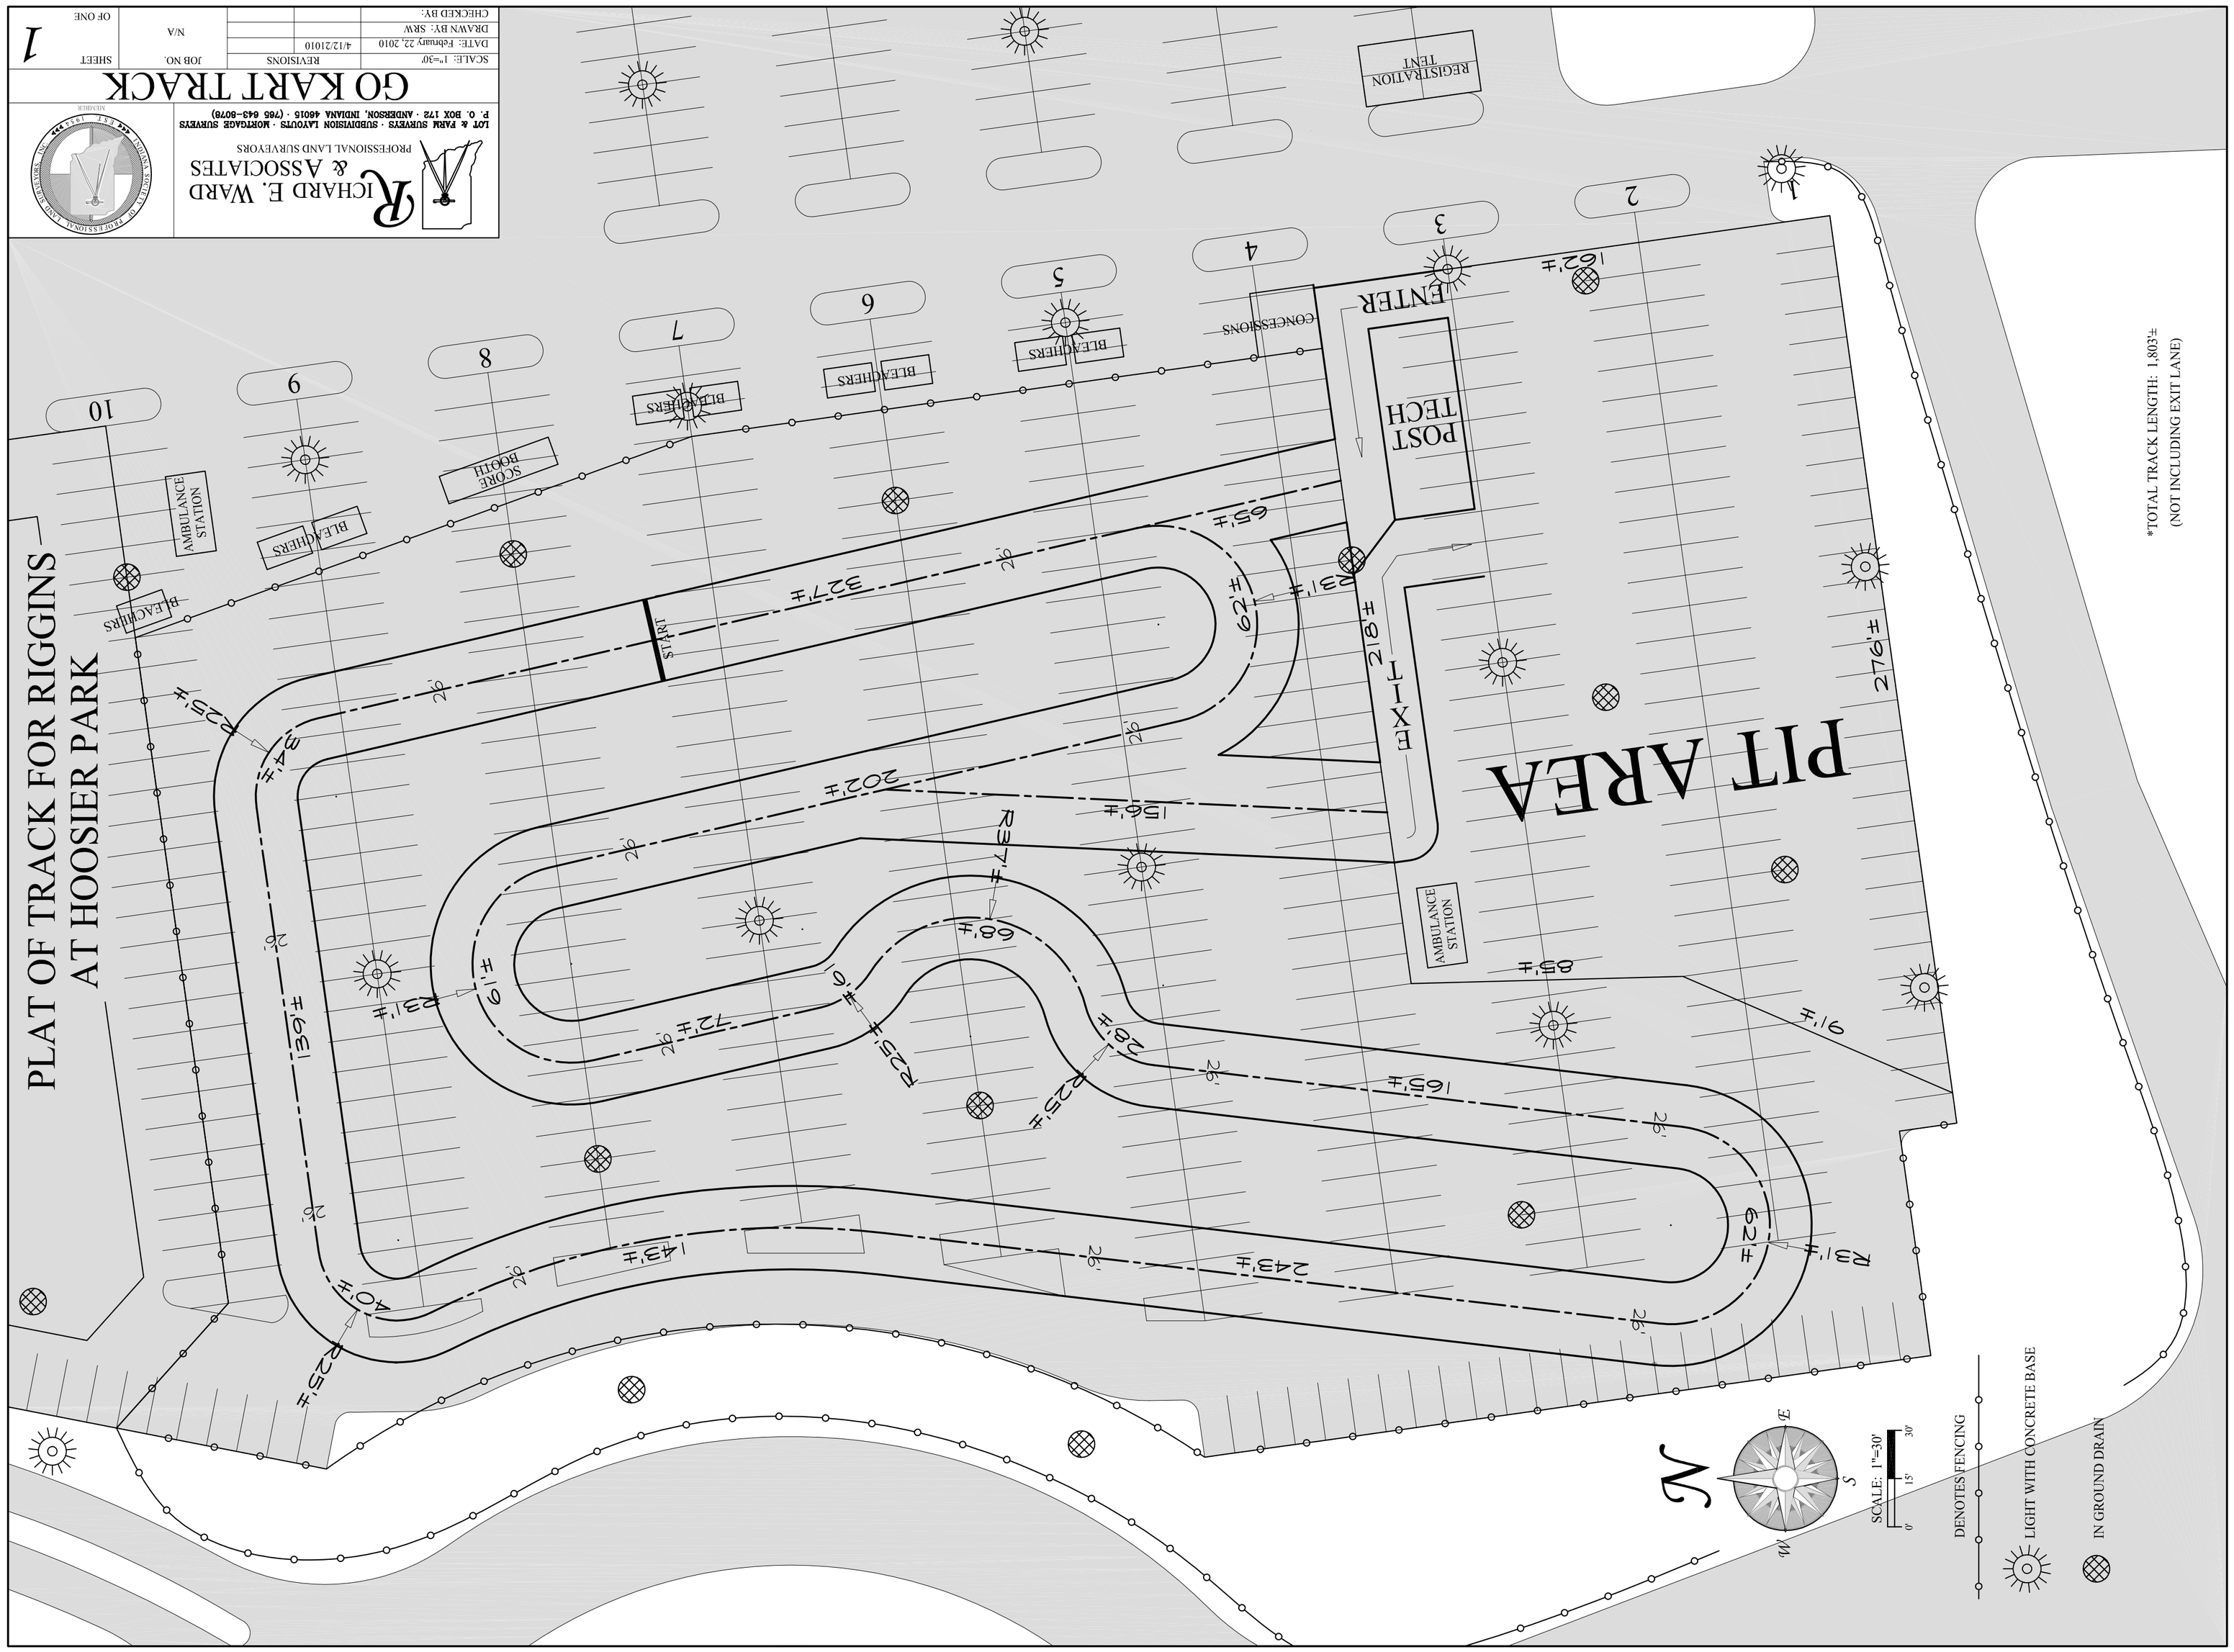

RICHARD E. WARD & ASSOCIATES
PROFESSIONAL LAND SURVEYORS
LOT & FARM SURVEYS · SUBDIVISION LAYOUTS · MORTGAGE SURVEYS
P. O. BOX 172 · ANDERSON, INDIANA 46015 · (765 643-6079)

GO KART TRACK

SCALE: 1"=30'	REVISIONS	JOB NO.	SHEET 1 OF ONE
DATE: February 22, 2010	4/12/2010	N/A	
DRAWN BY: SRW			
CHECKED BY:			